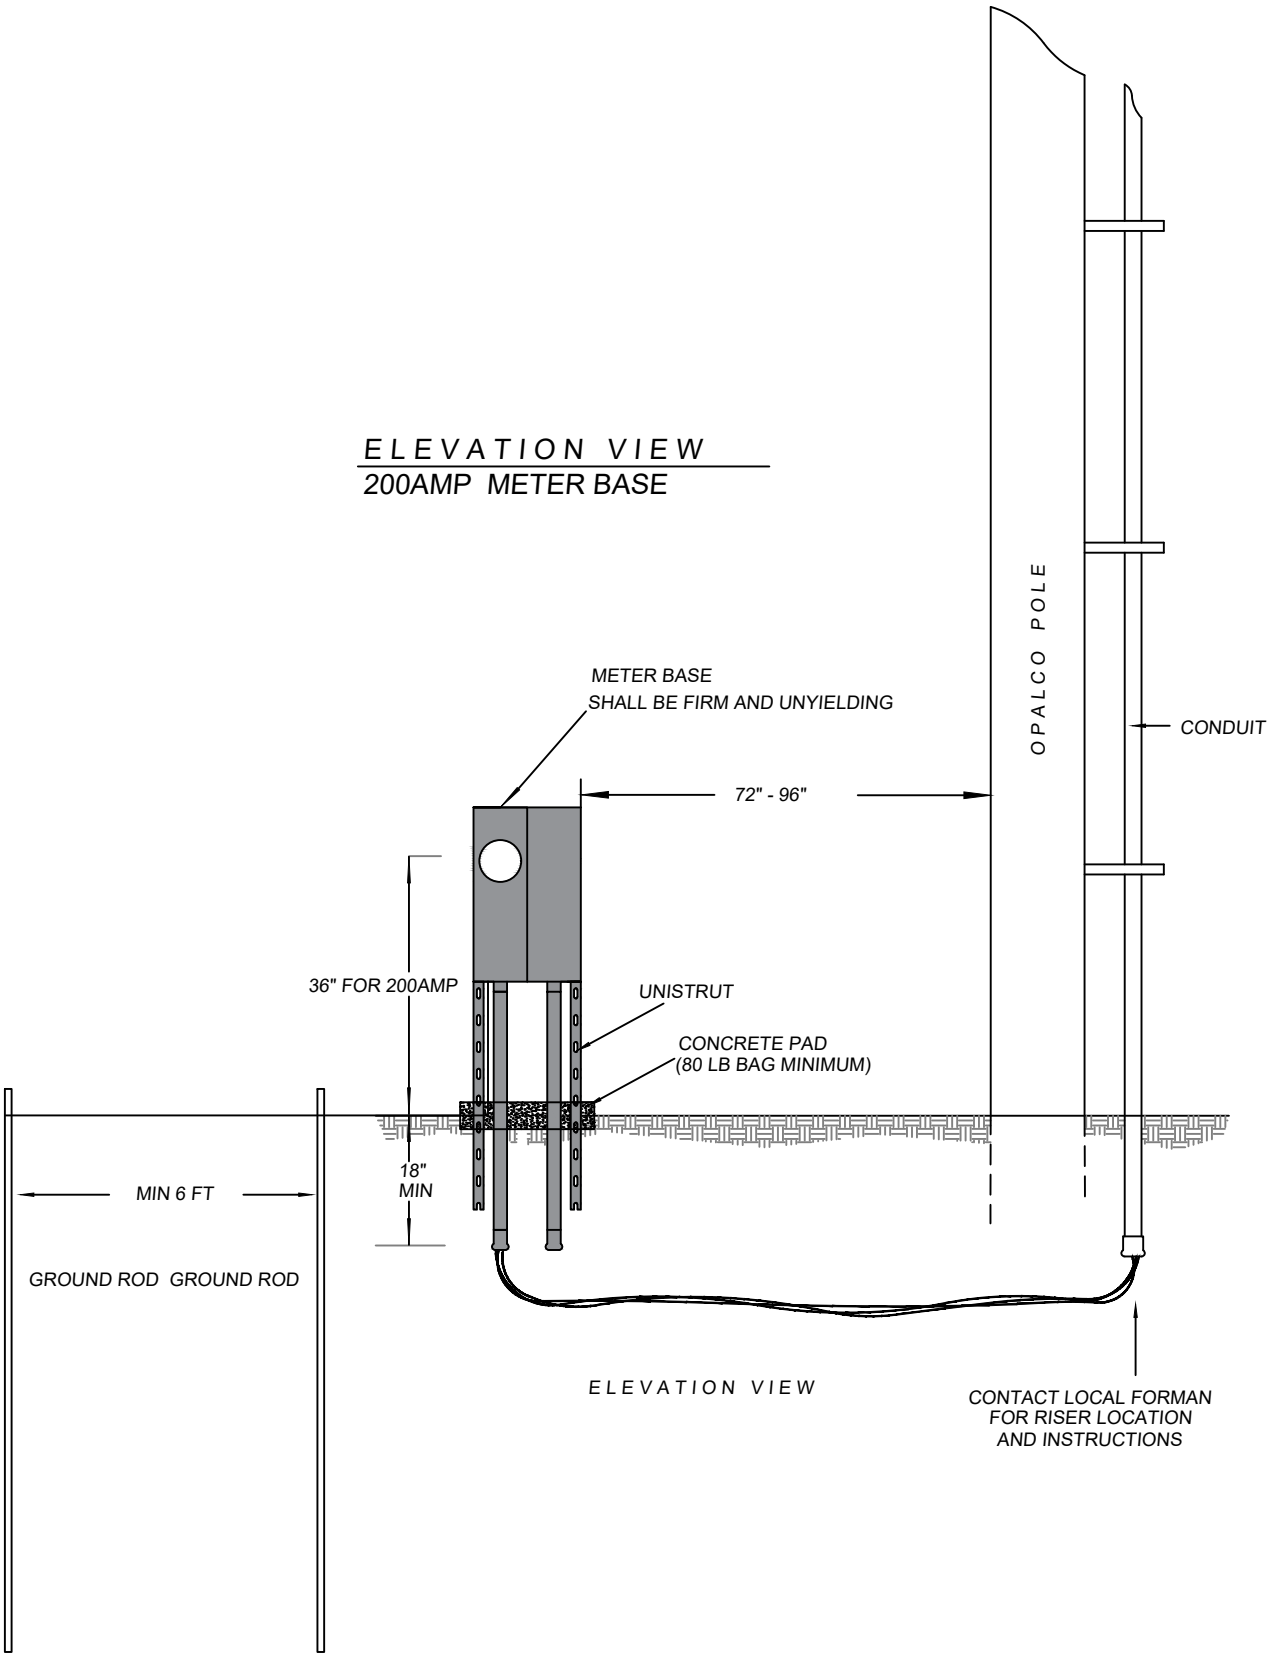ELEVATION VIEW
200AMP METER BASE